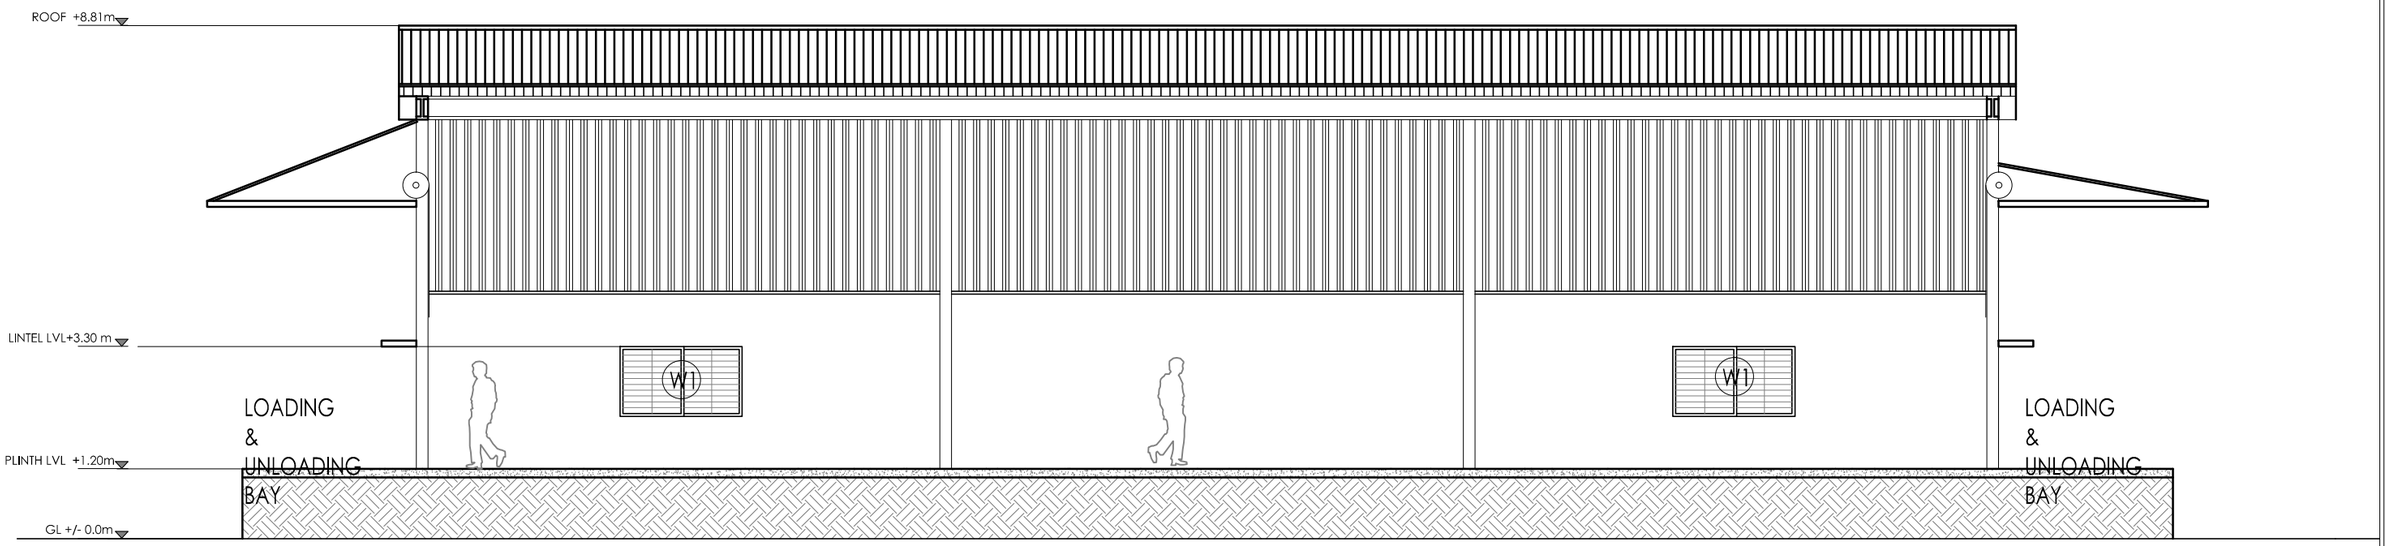

SECTION AA
SCALE 1:100

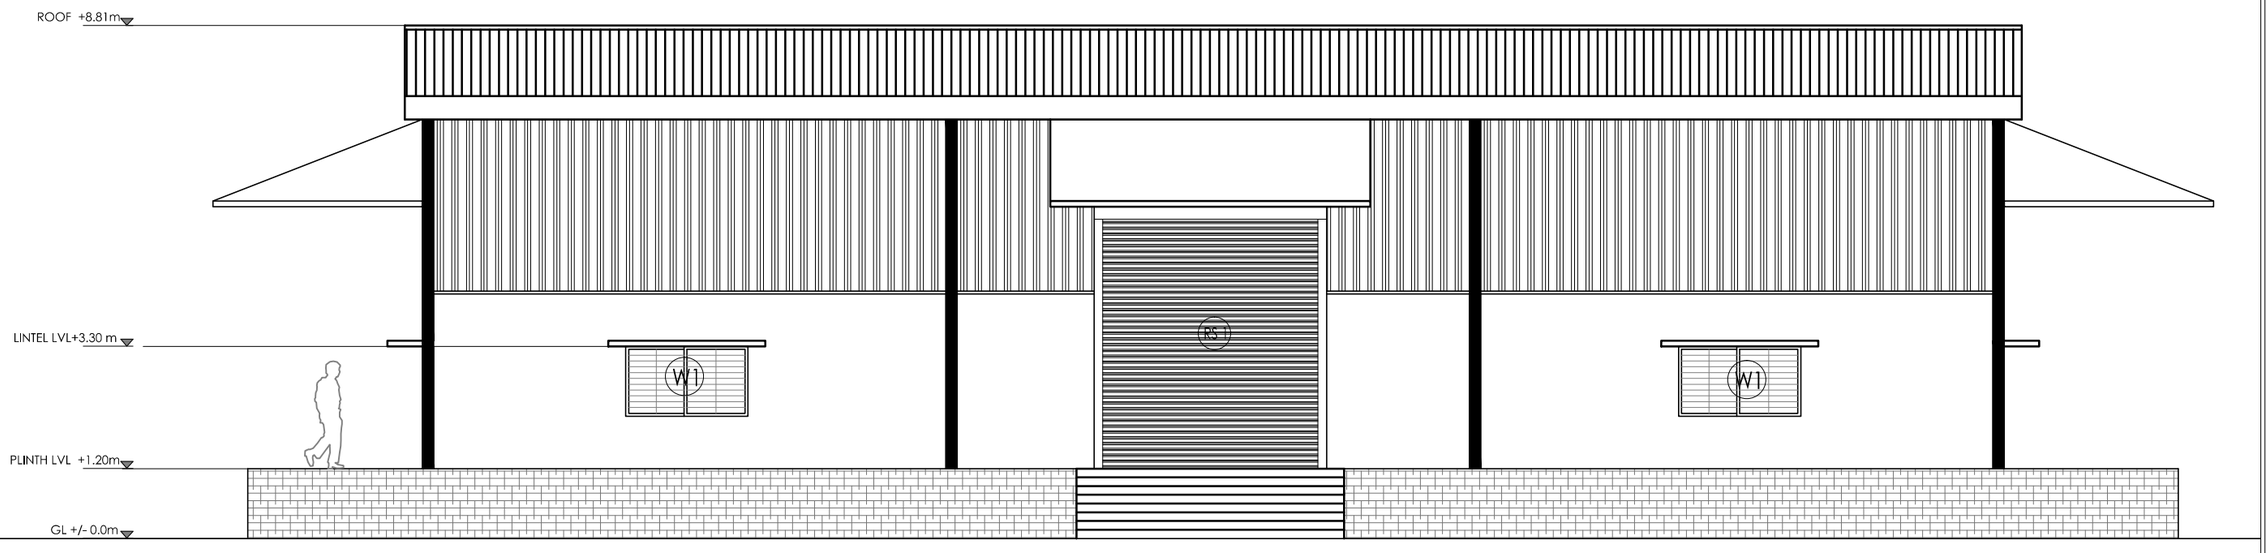

ELEVATION A
SCALE 1:100

NOTES:

1) All dimensions are in mm unless mentioned otherwise.

2) This drawing is the sole property of 'MyInnoSpace Architecture' and cannot be reproduced in any form without the consent of the architects.

3) Only written dimensions are to be followed.

4) In case of any doubts / queries don't think, just call us.

REVISIONS

NO:	DATE:	DESCRIPTION:
R0	22.08.2016	Design development with workshop and three units of warehouses in same site layout.
R1	26.08.2016	Tender drawings with separate location for workshop and warehouse.

NOTES

CLIENT:
KINFRA

PROJECT MANAGEMENT CONSULTANT:
INKEL LIMITED
KAKKANAD
COCHIN

PROJECT
KINFRA INDUSTRIAL PARK
OTTAPALAM, PALAKKAD

DESIGN ARCHITECTS:
MyInnoSpace Architecture
www.misarch.com
+91 9995777869

DRAWING TITLE:
WORKSHOP : SECTION & ELEVATION

STATUS:	Tender drawing
PROJECT NO:	PL1601
SCALE:	1:100 @A3
DATE:	28-09-2016
DRAWN :	Rafi
JOB ARCHITECT:	Rafi
CHECKED :	Manoj
DRAWING NO:	SC-1 EL-1
REV NO:	R2